DRAWING NO.
SU1909-37

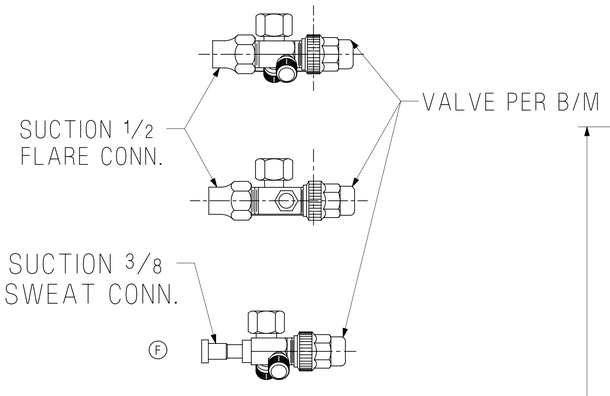

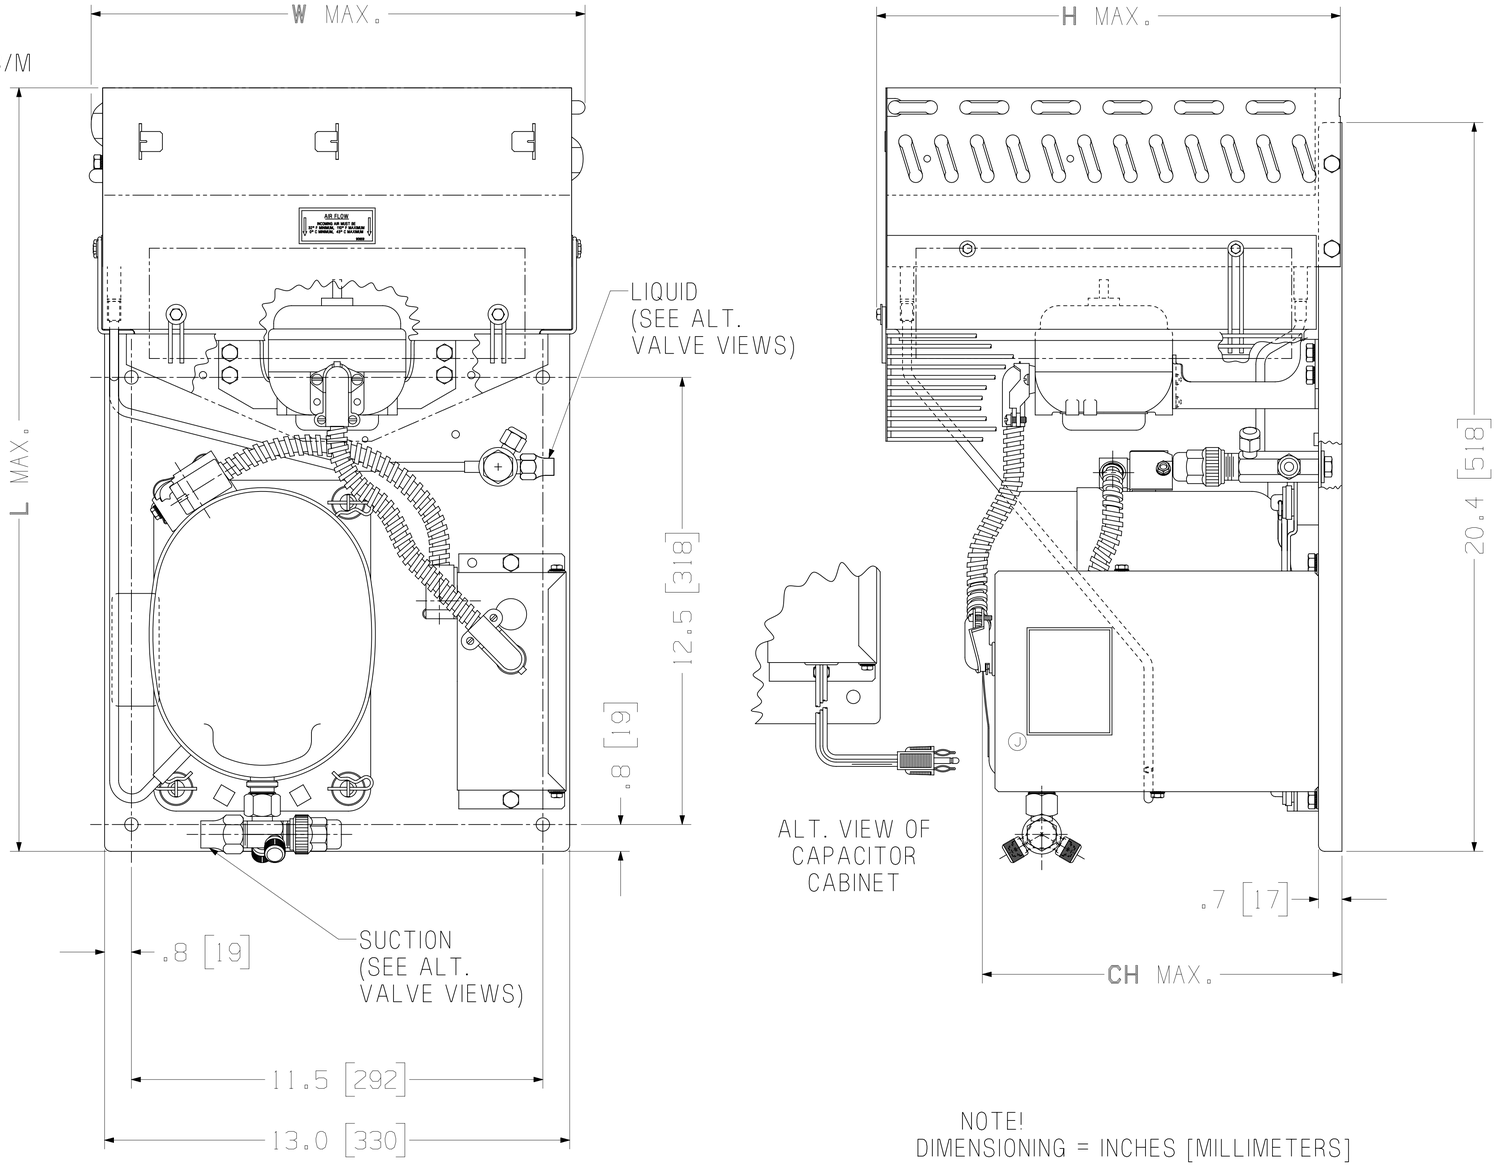

L	W	H	CH
21.3 [542]	13.8 [351]	13.0 [330]	10.1 [256]

NOTE!
DIMENSIONING = INCHES [MILLIMETERS]

ZD,VNX6

Q.A. SYMBOLS
✱ = CATEGORY I
▲ = CATEGORY II
■ = CATEGORY III
○ = CATEGORY IV

AK

LT	LC	CHANGE	DATE
	K	EC3329 REVISED CHART WITH CORRECT DIMENSION	CHS 07JUL10
	J	#235865-001 WAS BLANK LABEL	W.N.C. 28SEP03
	H	#238243-010 REVISED TO MARTIN MODEL	A.J.L. 07MAY01
12E	G	#230480-000 ADDED VIEW	JEL 4/16/96
12G	F	ADDED VIEW	
-	E	#230861-9 REMOVED COMP. CODE PLATE	W.E.M. 3-21-95
—	D	#229487-1 ADDED ALT. VALVE ASSY. VIEWS & NOTE "VALVE PER B/M"	W.E.M. 4-26-94
—	C	#226580-1 ADDED ALT. VALVE VIEWS & "VALVE PER B/M" NOTE	R.E.S. 4-25-94
—	B	#228403-5 REDRAWN ON "D" SIZE DWG. (WAS "C" SIZE)	W.E.M. 3-24-94

THIS PRINT MAY NOT REFLECT THE PRODUCT AS BUILT. IT IS THE RESPONSIBILITY OF THE PURCHASER AND/OR USER TO DETERMINE THAT THE PRODUCT AND COMPONENTS FURNISHED HEREUNDER ARE SUITABLE FOR THE INTENDED APPLICATION. THE INFORMATION CONTAINED HEREIN IS SUBJECT TO CHANGE AT ANY TIME WITHOUT NOTICE. THIS PRINT SHALL NOT BE REPRODUCED IN WHOLE OR IN PART WITHOUT THE WRITTEN PERMISSION OF TECUMSEH PRODUCTS COMPANY. ANY USE OF THIS PRINT OTHER THAN AS AUTHORIZED BY TECUMSEH PRODUCTS COMPANY IS EXPRESSLY PROHIBITED AND MAY SUBJECT THE USER TO LIABILITY FOR DAMAGES. TECUMSEH PRODUCTS COMPANY EXPRESSLY DISCLAIMS ANY LIABILITY ARISING OUT OF THE INTERPRETATION OR USE OF THE INFORMATION CONTAINED ON THIS PRINT, INCLUDING LIABILITY FOR LOST PROFITS OR ANY CONSEQUENTIAL DAMAGES.

DIS.CODE SU

NAME HERMETIC CONDENSING UNIT

DWN.	CK.	APR.	SCALE
W.MURPHY 3-24-94	W.F.M. 3/24/97	R.J.B. 3/24/97	1":2"

THIS PRINT SUPERSEDES ALL PRINTS PRIOR TO

DO NOT SCALE THIS DRAWING. ALL DIMENSIONS ARE NOMINAL.

TECUMSEH PRODUCTS CO.
TECUMSEH, MICHIGAN

MATERIAL
NOTED

DRAWING NO.
SU1909-37

BANNER